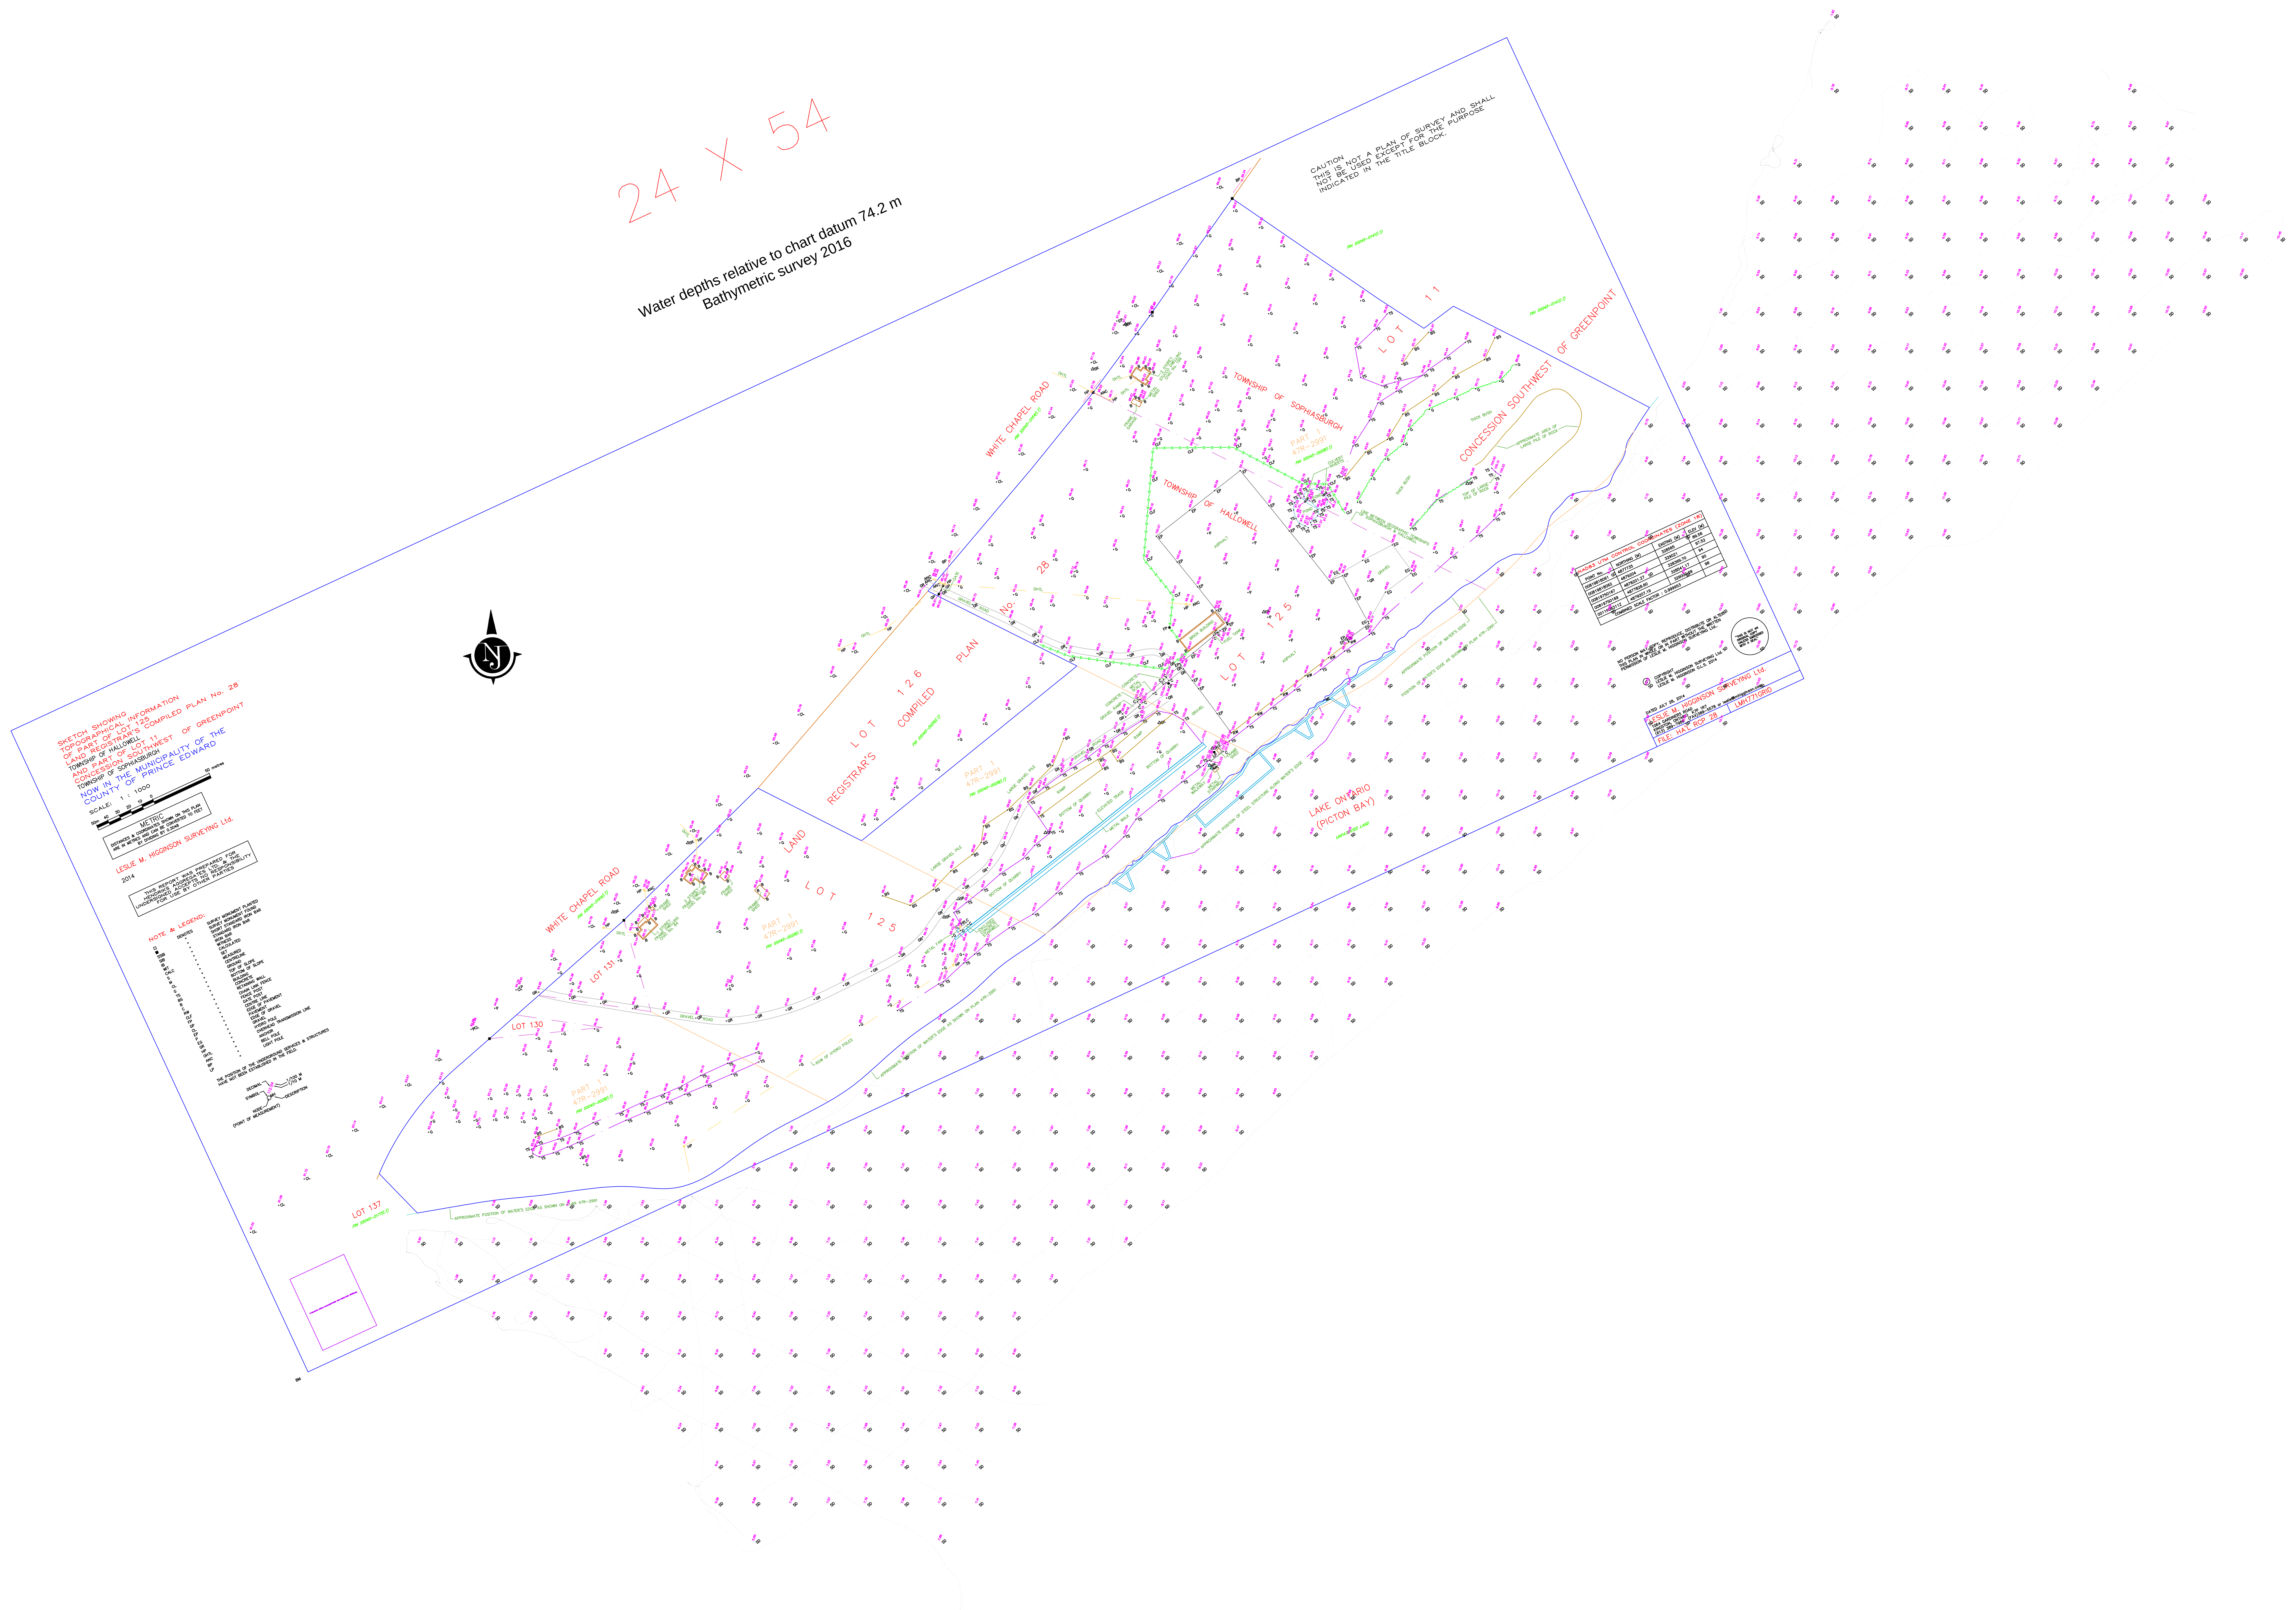
24 X 54
Water depths relative to chart datum 74.2 m
Bathymetric survey 2016
CAUTION
THIS IS NOT A PLAN OF SURVEY AND SHALL NOT BE USED EXCEPT FOR THE PURPOSE INDICATED IN THE TITLE BLOCK.
SKETCH SHOWING
TOPOGRAPHICAL INFORMATION
OF PART OF LOT 125
LAND REGISTRAR'S COMPILED PLAN No. 28
TOWNSHIP OF HALLOWELL
AND PART OF LOT 11
CONCESSION SOUTHWEST OF GREENPOINT
TOWNSHIP OF SOPHIASBURGH
NOW IN THE MUNICIPALITY OF THE
COUNTY OF PRINCE EDWARD
SCALE: 1 : 1000
METRIC
DISTANCES & COORDINATES SHOWN ON THIS PLAN ARE IN METRES AND CAN BE CONVERTED TO FEET BY DIVIDING BY 0.3048
LESLIE M. HIGGINSON SURVEYING Ltd.
2014
THIS REPORT WAS PREPARED FOR HENDRIKS AGGREGATES LTD. & THE UNDERSIGNED ACCEPTS NO RESPONSIBILITY FOR USE BY OTHER PARTIES
NOTE & LEGEND:
THE POSITION OF THE UNDERGROUND SERVICES & STRUCTURES HAVE NOT BEEN ESTABLISHED IN THE FIELD.
WHITE CHAPEL ROAD
LOT 126
REGISTRAR'S COMPILED PLAN No. 28
LOT 125
LOT 131
LOT 130
LOT 137
LOT 11
TOWNSHIP OF SOPHIASBURGH
TOWNSHIP OF HALLOWELL
CONCESSION SOUTHWEST OF GREENPOINT
PART 1 47R-2991
LAKE ONTARIO (PICTON BAY)
NAD83 UTM CONTROL COORDINATES (ZONE 18)
POINT No. | NORTHING (M) | EASTING (M) | ELEV (M)
00819818061 | 4877735 | 328565 | 89.56
00819818062 | 4879204 | 329021 | 97.52
00819750167 | 4878201.27 | 328369.70 | 94
00819750169 | 4877828.60 | 328541.17 | 90
0011958311Z | 4879207.19 | 329000.09 | 98
COMBINED SCALE FACTOR : 0.999953
NO PERSON MAY COPY, REPRODUCE, DISTRIBUTE OR ALTER THIS PLAN IN WHOLE OR IN PART WITHOUT THE WRITTEN PERMISSION OF LESLIE M. HIGGINSON SURVEYING Ltd.
© COPYRIGHT LESLIE M. HIGGINSON SURVEYING Ltd. LESLIE M. HIGGINSON O.L.S. 2014
DATED JULY 28, 2014
LESLIE M. HIGGINSON SURVEYING Ltd.
1064 GARDINERS ROAD KINGSTON, ONTARIO K7P 1R7
FILE: HA'L RCP 28
LMH771GRID